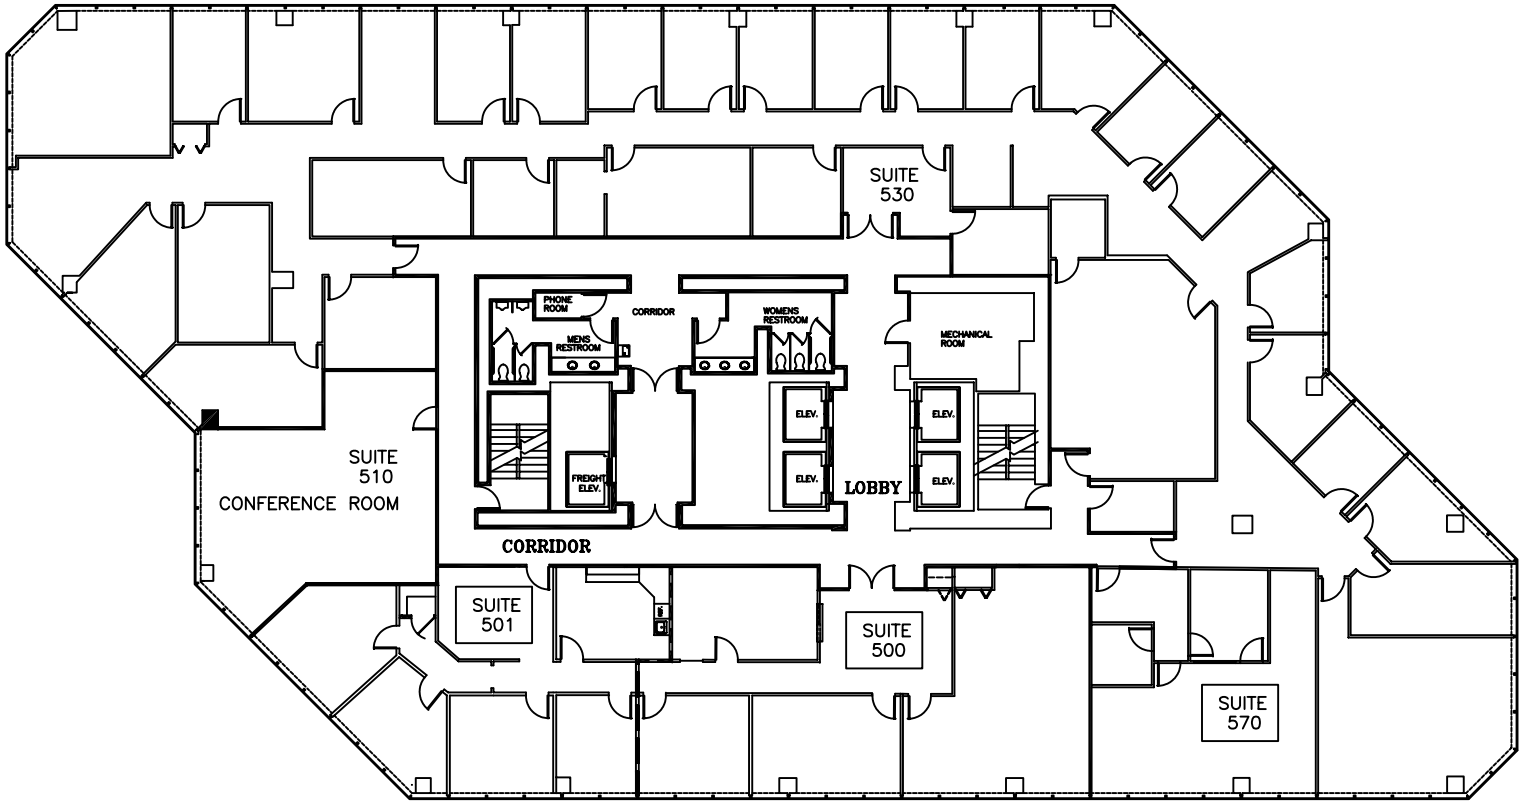

NORTH

5th. FLOOR PLAN

NOT TO SCALE

REVISION
DATE: 1/03/03
JOB # XX-XXX

JAMES G. REUL
ARCHITECT
(813) 960-1015 fax: 960-3240
137726 CHESTERSALL DRIVE
TAMPA, FLORIDA 33624

5th. FLOOR
5th. 3rd. CENTER
201 E. KENNEDY BLVD.
TAMPA, FLORIDA

SHEET:
A-5